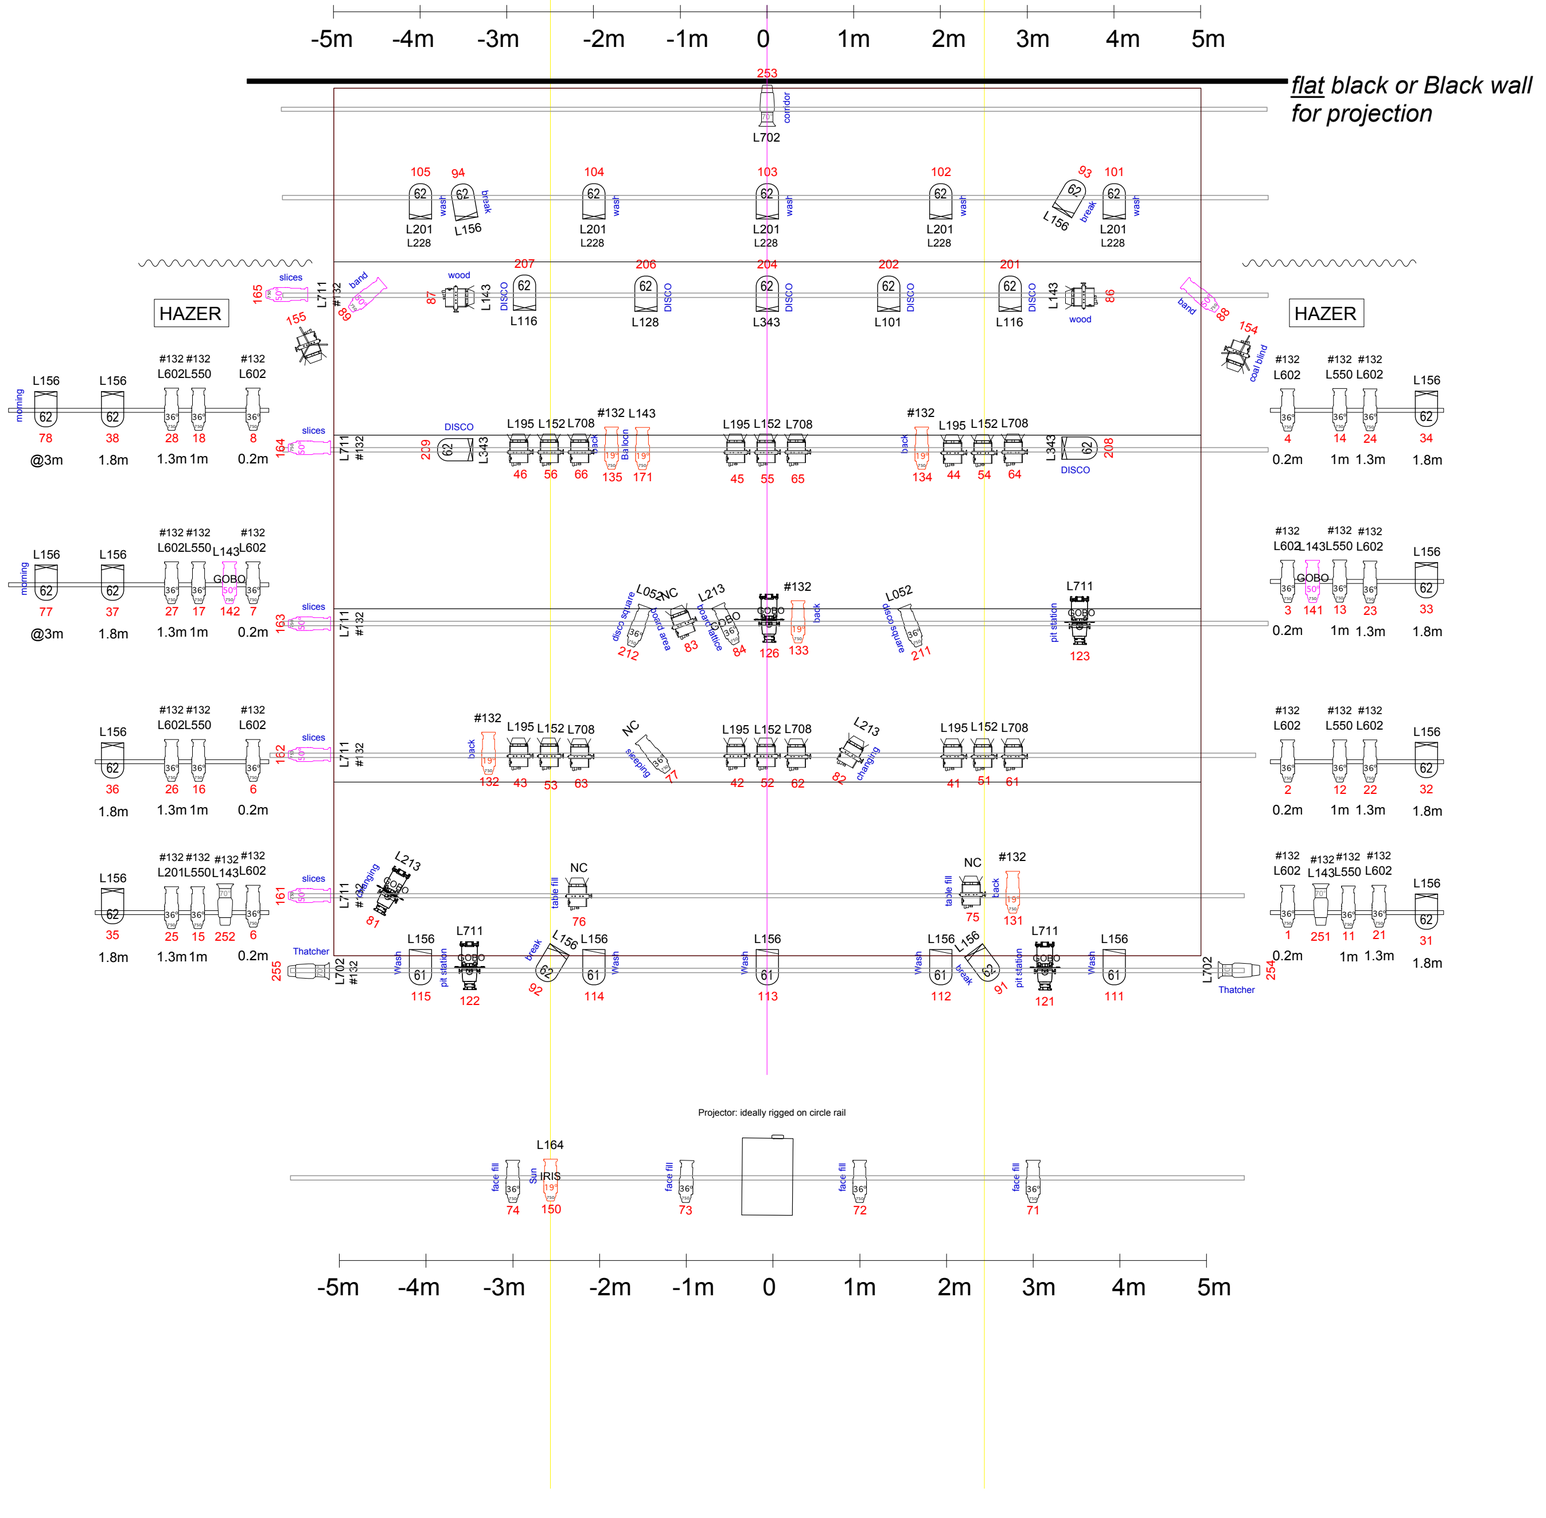

Gary Clarke Company

COAL

Generic Lighting Plan
Updated 23 Feb 2016
Plan to scale 1:50 @ A2

Notes:

We require the use of two hazers positioned USR and USL

Gobos would ideally be in 25/50 Zooms but if not available 50º profiles should be used.

Please provide 8 B size Gobo holders for the specified profiles.

If the back wall is not suitable for projection, we will require a flat full back to be hung upstage of the last LX bar approx 10m upstage of the setting line.

		used
	cantata F	26
	Source 4 70º	5
50	Source 4 50º	9
36	Source 4 36º	31
19	Source 4 19º	7
	S4 25/50	5
62	Par64 CP62	27
61	Par64 CP61	5

Extra channels:

House lights ch 301&302
Haze ch 501+504

channel focus colour

Lighting Design: Charles Webber
Relights: Nia Wood
07970199758
niawood@yahoo.co.uk